HORIZONTAL DATUM

THE COORDINATES SHOWN ON THIS MAP ARE GROUND COORDINATES BASED ON THE OHIO STATE PLANE COORDINATE SYSTEM, SOUTH ZONE, NAD83 (2011).

VERTICAL DATUM

THE VERTICAL DATUM IS BASED THE NORTH AMERICAN VERTICAL DATUM OF 1988 (NAVD88 GEOID 18).

OFFSITE IMPROVEMENTS

CONTRACTOR SHALL VERIFY EXISTING CONDITIONS PRIOR TO CONSTRUCTION.

- WATER MAIN AND WASTEWATER EXTENSIONS ALONG MINK STREET PROVIDED BY OTHERS. FUTURE LOCATION OF PRIVATE SERVICE TAPS ARE ON MINK STREET.
- PUBLIC ROADWAY IMPROVEMENTS ARE SHOWN PER THE CITY OF NEW ALBANY MINK STREET IMPROVEMENTS 2023 DESIGN PLANS.

POST CONSTRUCTION STORMWATER NOTE

STORMWATER QUALITY AND QUANTITY CONTROL FOR THE PROPOSED DEVELOPMENT DRAINAGE WILL BE PROVIDED IN A SEPARATE SUBMITTAL. BMP(s) WITHIN THIS SET ARE TEMPORARY AND PROVIDED TO MEET AHJ EROSION & SEDIMENT CONTROL REQUIREMENTS.

SURVEY NOTE

TOPOGRAPHIC LIDAR SURVEY PROVIDED BY GRW ENGINEERS, INC. IN SEPTEMBER 2026. SURVEY DATA IS SUPPLEMENTED BY THE 2022 USGS LIDAR DATA IN LOCATIONS OF DENSE VEGETATION OR OUTSIDE OF THE PROJECT AREA.

FEMA NOTE

ACCORDING TO THE FEDERAL EMERGENCY MANAGEMENT AGENCY'S FLOOD INSURANCE RATE MAP, THE PROJECT AREA SHOWN HEREON LIES WITHIN ZONE X (AREAS DETERMINED TO BE OUTSIDE OF THE 0.2% ANNUAL CHANCE FLOODPLAIN), COMMUNITY PANEL 39089C0280J, EFFECTIVE DATE 7/31/2024.

PROJECT TEAM

DEVELOPER:
SIDECAT, LLC
1 HACKER WAY
MENLO PARK, CA 94025
CONTACT: BENJAMIN TUNIGOLD
PHONE: 650-505-4051

GEOTECHNICAL ENGINEER:
TERRACON
800 MORRISON ROAD
GAHANNA, OH 43230
CONTACT: GANESH VAIRAVAN
PHONE: 614-863-3113

CIVIL ENGINEER:
ARUP, INC.
140 BROADWAY, 19th FLOOR
NEW YORK, NY 10005
CONTACT: JARED SANDBERG
PHONE: 212-896-3000

SURVEYOR:
GRW ENGINEERS, INC.
801 CORPORATE DRIVE
LEXINGTON, KY 40503
CONTACT: ROB HENCH
PHONE: 859-223-3999

TOTAL SITE ACREAGE: +/-206 ACRES

PARCEL NUMBERS:

110526-00.004
111516-00.000
111804-00.000
111642-00.000
112362-00.000
112722-00.000
112902-00.000
112608-00.000
111786-00.000
112254-00.000
112002-00.000
112368-00.000
111996-00.000
112659-00.000
110526-00.000
110528-01.000

LICKING COUNTY APPROVALS

THE SIGNATURES BELOW ONLY SIGNIFY CONCURRENCE WITH THE GENERAL PURPOSE AND GENERAL LOCATION OF THE PROJECT. ALL TECHNICAL DETAILS REMAIN THE RESPONSIBILITY OF THE DESIGN ENGINEER PREPARING THE PLANS.

LICKING COUNTY ENGINEER — DATE

LICKING COUNTY PLANNING DIRECTOR — DATE

N/A
LICKING REGIONAL WATER DISTRICT — DATE


AS THE OWNER/DEVELOPER OF THIS DEVELOPMENT, I HEREBY CERTIFY THAT ALL EARTH DISTURBANCE, CONSTRUCTION, AND DEVELOPMENT WILL BE DONE PURSUANT TO THE APPROVED CONSTRUCTION PLANS HEREIN.

Benjamin Tunigold 10/22/2026
BENJAMIN TUNIGOLD, PROJECT LEAD — DATE

JERSEY TOWNSHIP, LICKING COUNTY

PROJECT MINK
PRELIMINARY PLAN
2532 MINK STREET, JOHNSTOWN

2026

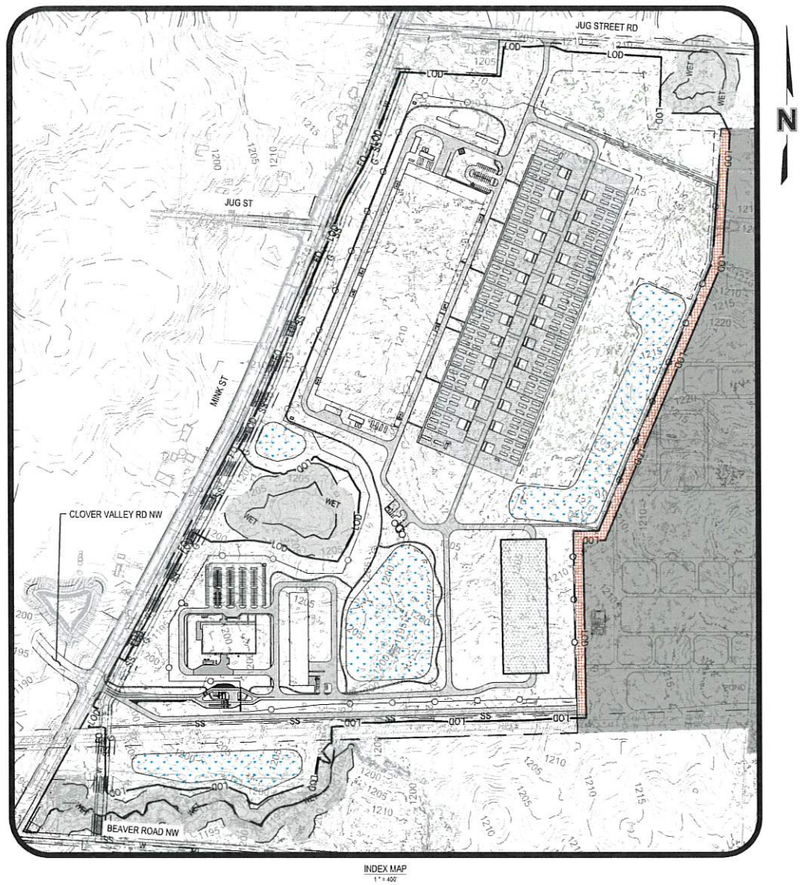

INDEX MAP
1" = 400'



VICINITY MAP
1" = 1000'

SHEET NUMBER	SHEET NAME	PRELIMINARY PLAN 10-23-2026
C000.01	COVER SHEET	•
C001.00	EXISTING CONDITIONS OVERALL PLAN	•
C100.01	PRELIMINARY SITE OVERALL PLAN	•
C150.01	PRELIMINARY UTILITY OVERALL PLAN	•
C200.01	PRELIMINARY GRADING OVERALL PLAN	•
C201.01	PRELIMINARY GRADING ENLARGED PLAN	•
C201.02	PRELIMINARY GRADING ENLARGED PLAN	•
C201.03	PRELIMINARY GRADING ENLARGED PLAN	•
C201.04	PRELIMINARY GRADING ENLARGED PLAN	•
C202.01	PRELIMINARY GRADING SECTIONS	•

CIVIL ENGINEER

ARUP

811 Know what's below. Call before you dig. 1-800-362-2764

PROJECT ADDRESS
2532 MINK STREET, JOHNSTOWN
LICKING COUNTY, OHIO

No.	Description	Date

SHEET REVISIONS

PRELIMINARY PLAN	10/23/2026

PROJECT ISSUANCES

STATE OF OHIO · VINCENT LEE · E-79914 · 10/23/2026 · REGISTERED PROFESSIONAL ENGINEER

NOT FOR CONSTRUCTION

PROJECT:

MINK

DWG. TITLE
COVER SHEET


PROJECT NO: 315157-00
DATE: October 23, 2026
SCALE:
SCALE: N.T.S.

DWG. NO:
C000.01

SHEET 01 OF 10
SHEET SIZE: D (22"x34")

PLOTTED ON: 10/23/2026 5:09:08 PM

Last Saved By: Jared.Sandberg | Date Saved: 10/21/2026 9:53 PM | Date & Time Plotted: 10/23/2026 5:09 PM
Revit Version: 2026 | Revit Central File: C:\Users\jared.sandberg\Desktop\Mink Sheets\Mink_Sheets_Model_OneAnuphY_Perm.rvt
Drawing File Name & Drive Location: C:\Jared Files\01 WIP Models\C - Civil\05 Sheets\02 - PP\C000.01.dwg

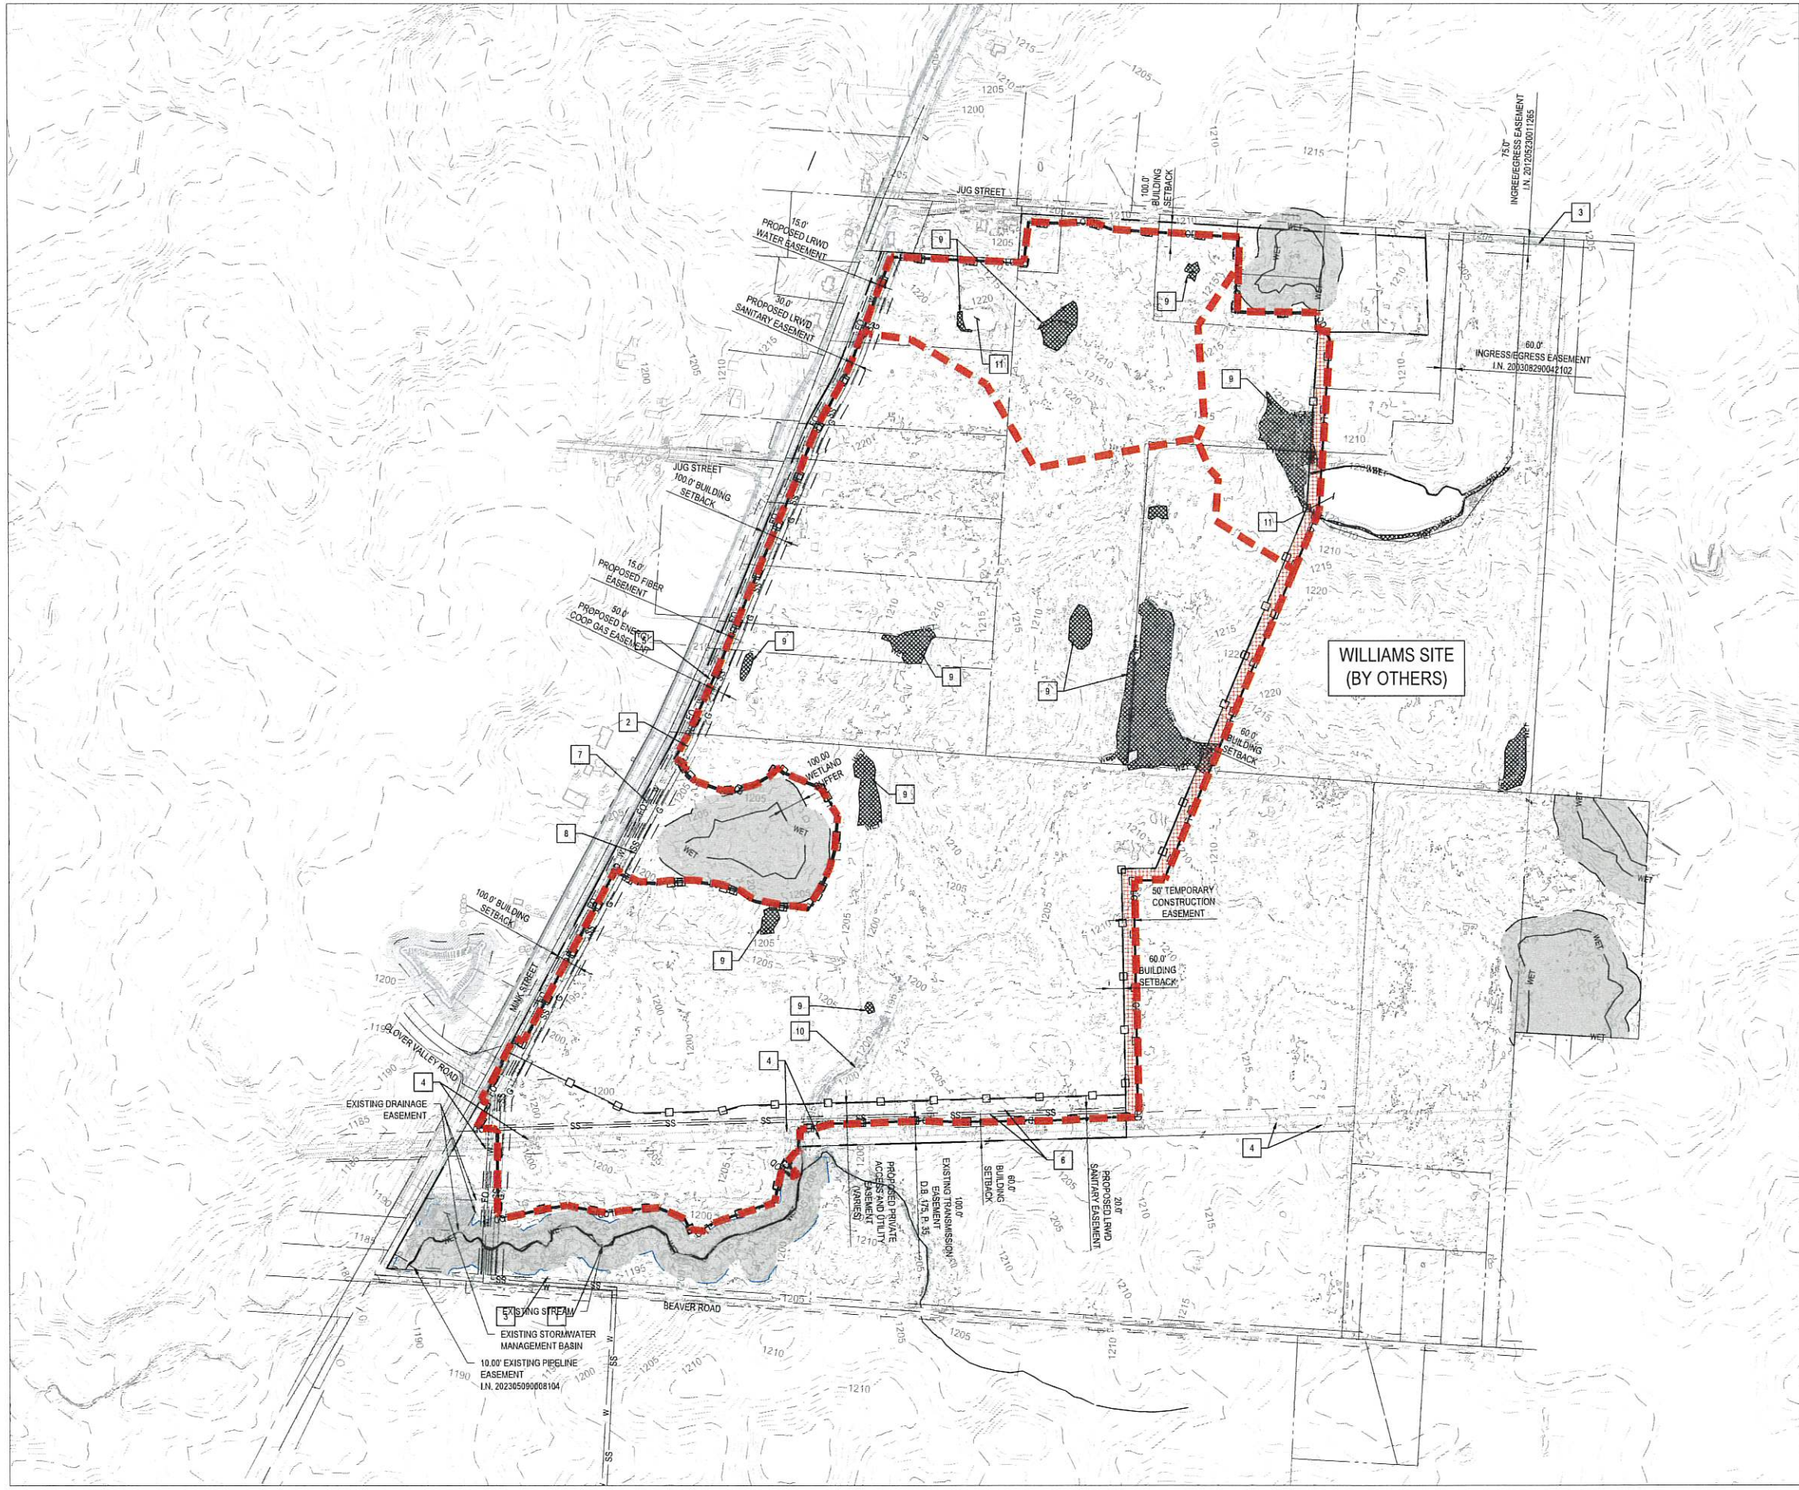

GENERAL NOTES

CAUTION: EXISTING WETLANDS / STREAM BUFFER

CONTRACTOR SHALL NOT DISTURB ANY WETLAND, STREAM, OR BUFFER AREAS. GRADING, DIRECT DISCHARGE OF SEDIMENT LADEN WATER FROM EARTHWORK AND/OR TRENCHES OR TREE REMOVAL ARE PROHIBITED. TREE PROTECTION AND SEDIMENT FENCE SHALL BE INSTALLED PER SEDIMENT AND EROSION CONTROL PLANS PRIOR TO THE START OF CONSTRUCTION ACTIVITIES. THE CONTRACTOR WILL BE LIABLE FOR ANY IMPACTS WITHIN THE BUFFERS. THE CONTRACTOR WILL BE LIABLE FOR ANY IMPACTS WITHIN THE BUFFERS. CONTRACTOR SHALL INSTALL ORANGE CONSTRUCTION FENCE AT BUFFER LINE FOR ALL AVOIDANCE AREAS PRIOR TO CONSTRUCTION.

DISTURB EXISTING NON-JURISDICTIONAL WATER AREA, IF ADDITIONAL AREAS NEED TO BE DISTURBED CONTRACTOR TO OBTAIN WRITTEN APPROVAL FROM ENGINEER AND OWNER.

SHEET NOTES [X]


NOTE: NOT ALL SHEET NOTES BELOW MAY BE USED ON THIS SHEET

1. DO NOT DISTURB EXISTING JURISDICTIONAL STREAM OR BUFFER AREA, UNLESS AS NOTED ON APPROVED PLANS.
2. FUTURE UNDERGROUND SANITARY SEWER (BY OTHERS) TO REMAIN, PROTECT IN PLACE PER LOCAL JURISDICTIONAL REQUIREMENTS.
3. EXISTING UNDERGROUND GAS LINE TO REMAIN, PROTECT IN PLACE PER JURISDICTIONAL REQUIREMENTS
4. EXISTING OVERHEAD POWER POLE AND LINE TO REMAIN, PROTECT IN PLACE PER JURISDICTIONAL REQUIREMENTS.
5. FUTURE UNDERGROUND WATERLINE AND APPURTENANCES (BY OTHERS) TO REMAIN, PROTECT IN PLACE PER JURISDICTIONAL REQUIREMENTS.
6. FUTURE AND PRIVATE UNDERGROUND STORM DRAIN AND SANITARY SEWER (BY WILLIAMS) TO REMAIN, PROTECT IN PLACE AND COORDINATE CONSTRUCTION WITH WILLIAMS AND OWNER.
7. FUTURE FIBER DUCT BANK (BY OTHERS), PROTECT IN PLACE AND COORDINATE WITH OWNER.
8. FUTURE GAS PIPELINE (BY ENERGY COOP), PROTECT IN PLACE AND COORDINATE WITH OWNER.
9. EXISTING WETLAND TO BE REMOVED. CONTRACTOR TO CONFIRM APPROVAL STATUS OF WETLAND IMPACT PERMIT WITH OWNER PRIOR TO ANY DISTURBANCE. PRIOR TO WETLAND IMPACT PERMIT APPROVAL, CONTRACTOR SHALL PROVIDE SILT FENCE AND HIGH-VISIBILITY ENVIRONMENTAL FENCE AROUND 100-FT WETLAND BUFFER AND PROTECT IN PLACE, REFER TO SHEET C023.08 FOR DETAILS.
10. EXISTING NON-JURISDICTIONAL EPHEMERAL STREAM TO BE REMOVED.
11. EXISTING NON-JURISDICTIONAL POND TO BE REMOVED.

SHEET LEGEND

- LIMIT OF DISTURBANCE
- PROPERTY LINE
- EXISTING MAJOR CONTOUR
- EXISTING MINOR CONTOUR
- EXISTING EASEMENT
- PROPOSED EASEMENT
- SETBACK LINE
- EXISTING OVERHEAD ELECTRIC
- EXISTING OVERHEAD WIRING
- EXISTING WATER MAIN
- EXISTING SANITARY SEWER
- EXISTING GAS MAIN
- EXISTING FIBER OPTIC
- WETLAND BUFFER LINE
- PROPOSED SILT FENCE WITH J HOOKS
- EXISTING DRAINAGE BOUNDARY
- OVERLAND FLOW ARROW
- COUNTY FLOODPLAIN BOUNDARY
- TEMPORARY CONSTRUCTION EASEMENT BETWEEN OWNER AND WILLIAMS. CONTRACTOR SHALL COORDINATE WITH ALL PARTIES PRIOR TO CONSTRUCTION. SILT FENCE AND BMP CONTROLS SHALL BE TEMPORARILY EXTENDED WITHIN EASEMENT UNTIL ALL GRADING WORKS FOR TIE-IN ARE COMPLETE AND STABILIZED.
- EXISTING TREE MASS

KEY PLAN

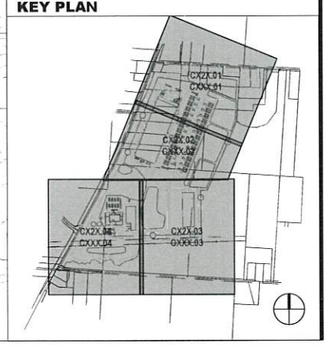

CIVIL ENGINEER

ARUP

811 Know what's below. Call before you dig. 1-800-362-2764

PROJECT ADDRESS
2532 MINK STREET, JOHNSTOWN
LICKING COUNTY, OHIO

No.	Description	Date

SHEET REVISIONS

PRELIMINARY PLAN		10/23/2025

PROJECT ISSUANCES

STATE OF OHIO
VINCENT LEE
E-87911
REGISTERED PROFESSIONAL ENGINEER
10/23/2026

NOT FOR CONSTRUCTION

PROJECT:

MINK

DWG. TITLE

EXISTING CONDITIONS OVERALL PLAN


PROJECT NO: 319157-00
DATE: October 23, 2026
SCALE: 0' 300'
SCALE: 1" = 300'

DWG. NO:
C001.00

SHEET 02 OF 10
SHEET SIZE: D (22"x34")

PLOTTED ON: 10/23/2026 5:17:40 PM

Last Saved By:BrianLong Last Date Saved:10/23/2026 9:44 AM Date & Time Plotted: 10/23/2026 5:17 PM
Paper Size Printed/Plotted: ANSI full bleed D (34.00 x 22.00 inches) Plot Scale: 1" = 300' Plot Style Table: OveArupNY-Pens.ctb
Drawing File Name & Drive Location: I:\Act Files\01 WP Models\0 - Civil\06 Sheets\02-PP\C001.00.dwg

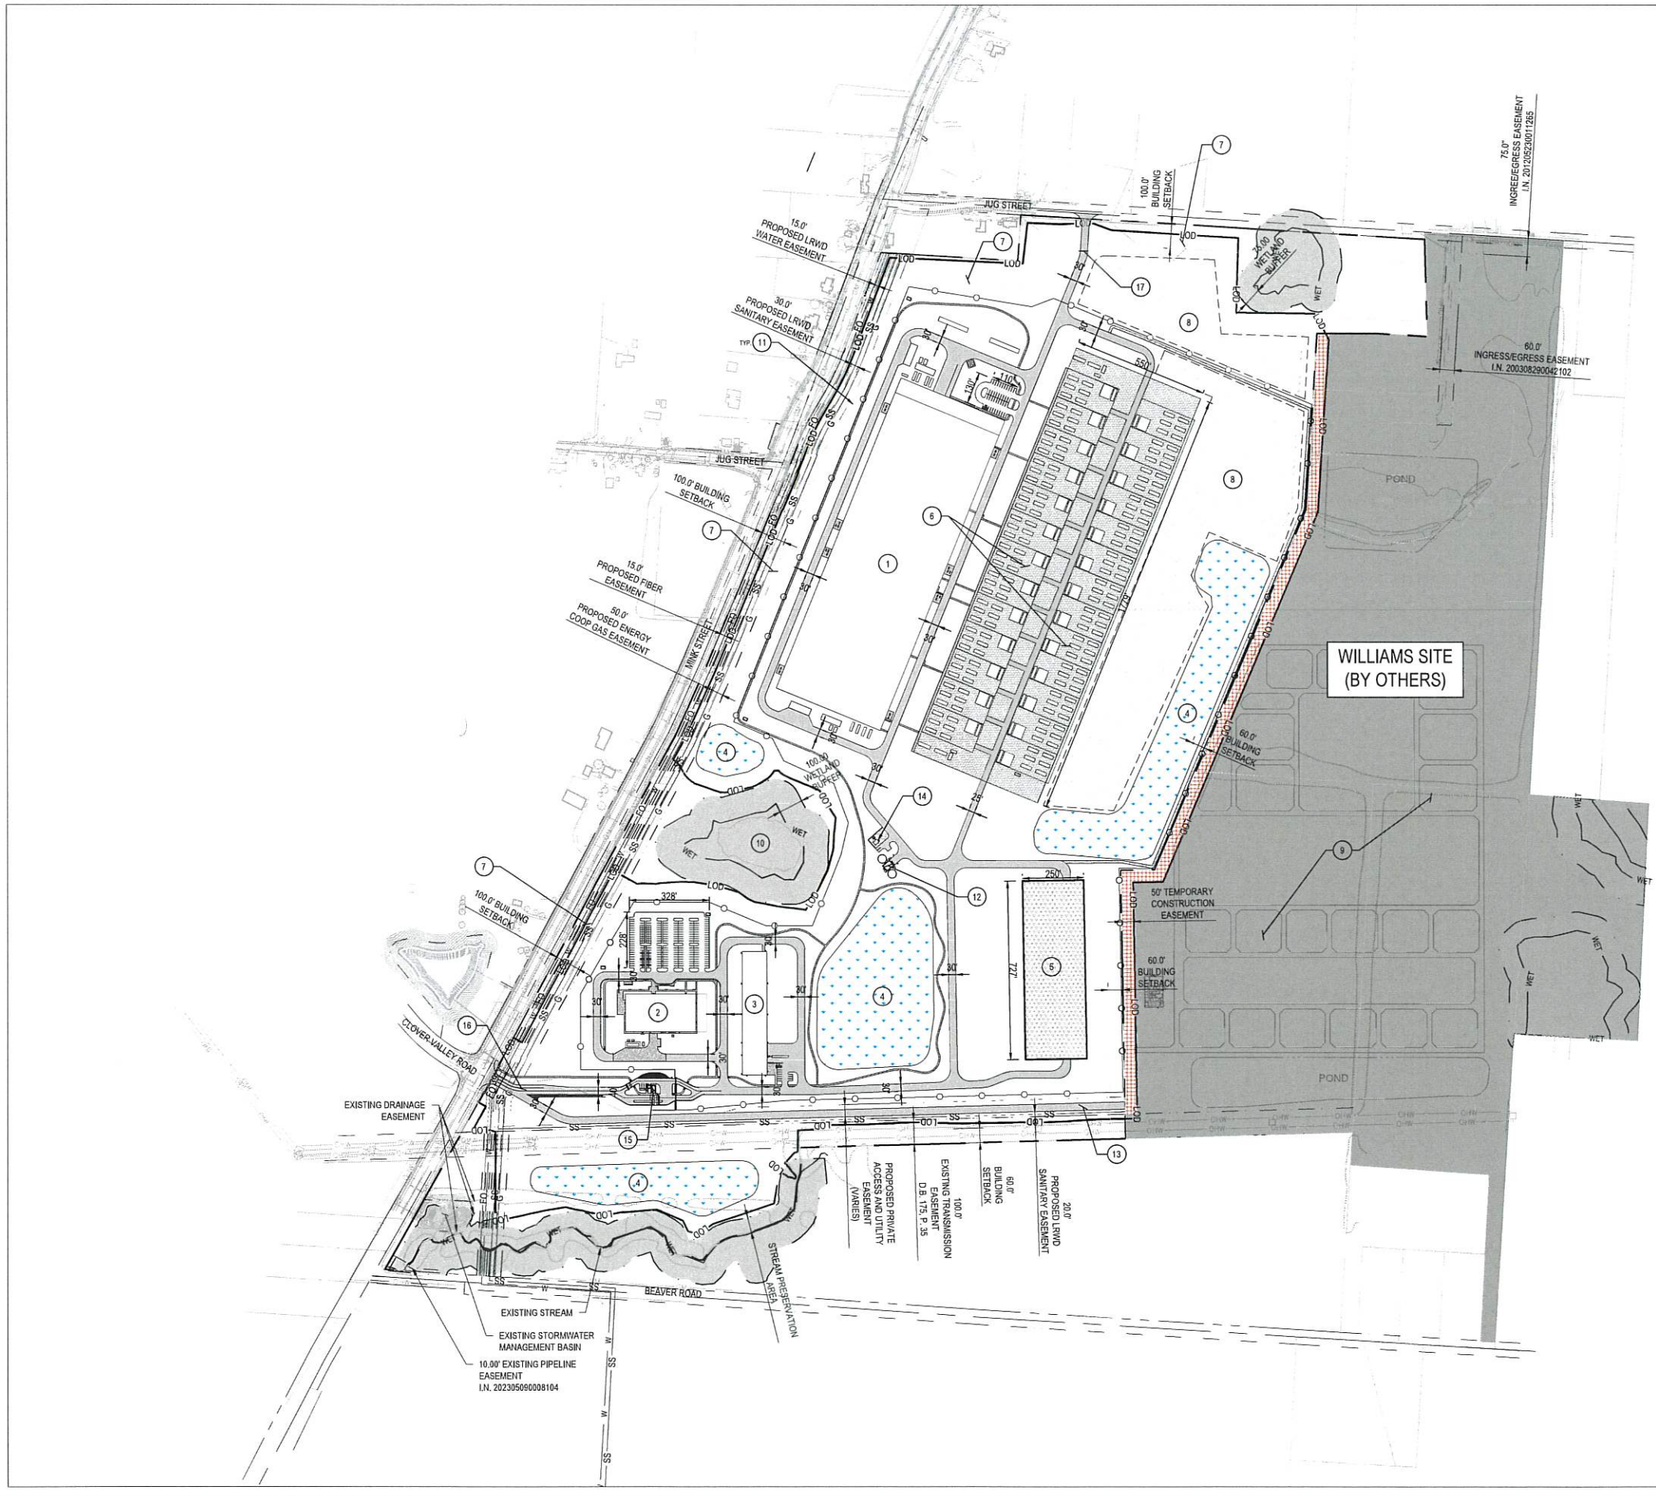

GENERAL NOTES

1. PROPOSED LOT IS APPROXIMATELY 206 ACRES.
2. PROPOSED SITE USE "DATA PROCESSING CENTER" PER THE JERSEY TOWNSHIP, WORTHINGTON CORRIDOR OVERLAY DISTRICT, INNOVATION - EMPLOYMENT (IE) SUBAREA, REQUIREMENTS.

SHEET NOTES (X)


NOTE: NOT ALL SHEET NOTES BELOW MAY BE USED ON THIS SHEET

1. DATE CENTER BUILDING.
2. ADMINISTRATION BUILDING.
3. SHIPPING AND RECEIVING BUILDING.
4. STORMWATER WET BASIN.
5. POWER UTILITY YARD.
6. MECHANICAL YARD.
7. LANDSCAPE / MOUNDING BUFFER, 10-FT WIDE (MIN.).
8. CONTRACTOR LOGISTICS AREA.
9. WILLIAMS POWER GENERATION SITE (BY OTHERS).
10. WETLAND TO REMAIN.
11. SECURITY FENCE.
12. FIRE WATER TANK AND PUMP HOUSE BUILDING.
13. SHARED ACCESS ROAD WITHIN PRIVATE ACCESS AND UTILITY EASEMENT.
14. RADIO FREQUENCY TOWER.
15. SECURITY GUARDHOUSE.
16. MAIN ENTRANCE.
17. SECONDARY/EMERGENCY ONLY ENTRANCE.

SHEET LEGEND

- GRAVEL SECURITY ROAD AND ACCESS ROAD
- GRAVEL SHOULDER & UTILITY VAULT APRON
- GRAVEL (ELECTRICAL & MECHANICAL YARD)
- TEMP CONSTRUCTION EASEMENT
- WET DETENTION BASIN
- CONTRACTOR LOGISTICS AREA
- LANDSCAPE BERM
- LIGHT DUTY ASHPAHLT PAVEMENT
- HEAVY DUTY ASPHALT PAVEMENT
- STANDARD CONCRETE
- MEDIUM DUTY CONCRETE
- HEAVY DUTY CONCRETE
- SECURITY FENCE

KEY PLAN

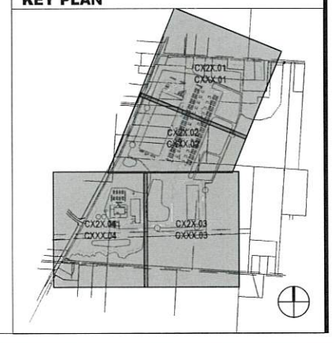

CIVIL ENGINEER

ARUP

811 Know what's below. Call before you dig. 1-800-362-2764

PROJECT ADDRESS
2532 MINK STREET, JOHNSTOWN
LICKING COUNTY, OHIO

No.	Description	Date

SHEET REVISIONS

PRELIMINARY PLAN	10/23/2025

PROJECT ISSUANCES

STATE OF OHIO
VINCENT LEE
E-79914
10/23/2026
REGISTERED PROFESSIONAL ENGINEER

NOT FOR CONSTRUCTION

PROJECT:

MINK

DWG. TITLE

PRELIMINARY SITE OVERALL PLAN


PROJECT NO: 315157-00
DATE: October 23, 2025
SCALE: 0' 300'
SCALE: 1" = 300'

DWG. NO:
C100.01

SHEET 03 OF 10
SHEET SIZE: D (22"x34")

PLOTTED ON: 10/23/2025 5:12:45 PM

Last Saved By: Jarod.Sandbaken Date Saved: 10/23/2025 2:20 PM Date & Time Plotted: 10/23/2025 5:12 PM
File Name: P:\Projects\315157-00 Mink Street (JLM)\02 - Civil\06 Sheets\02-PP\C100.01.dwg Plot Style Table: OverAcqNY-Pens.ctb
Drawing File Name & Drive Location: P:\Projects\315157-00 Mink Street (JLM)\02 - Civil\06 Sheets\02-PP\C100.01.dwg

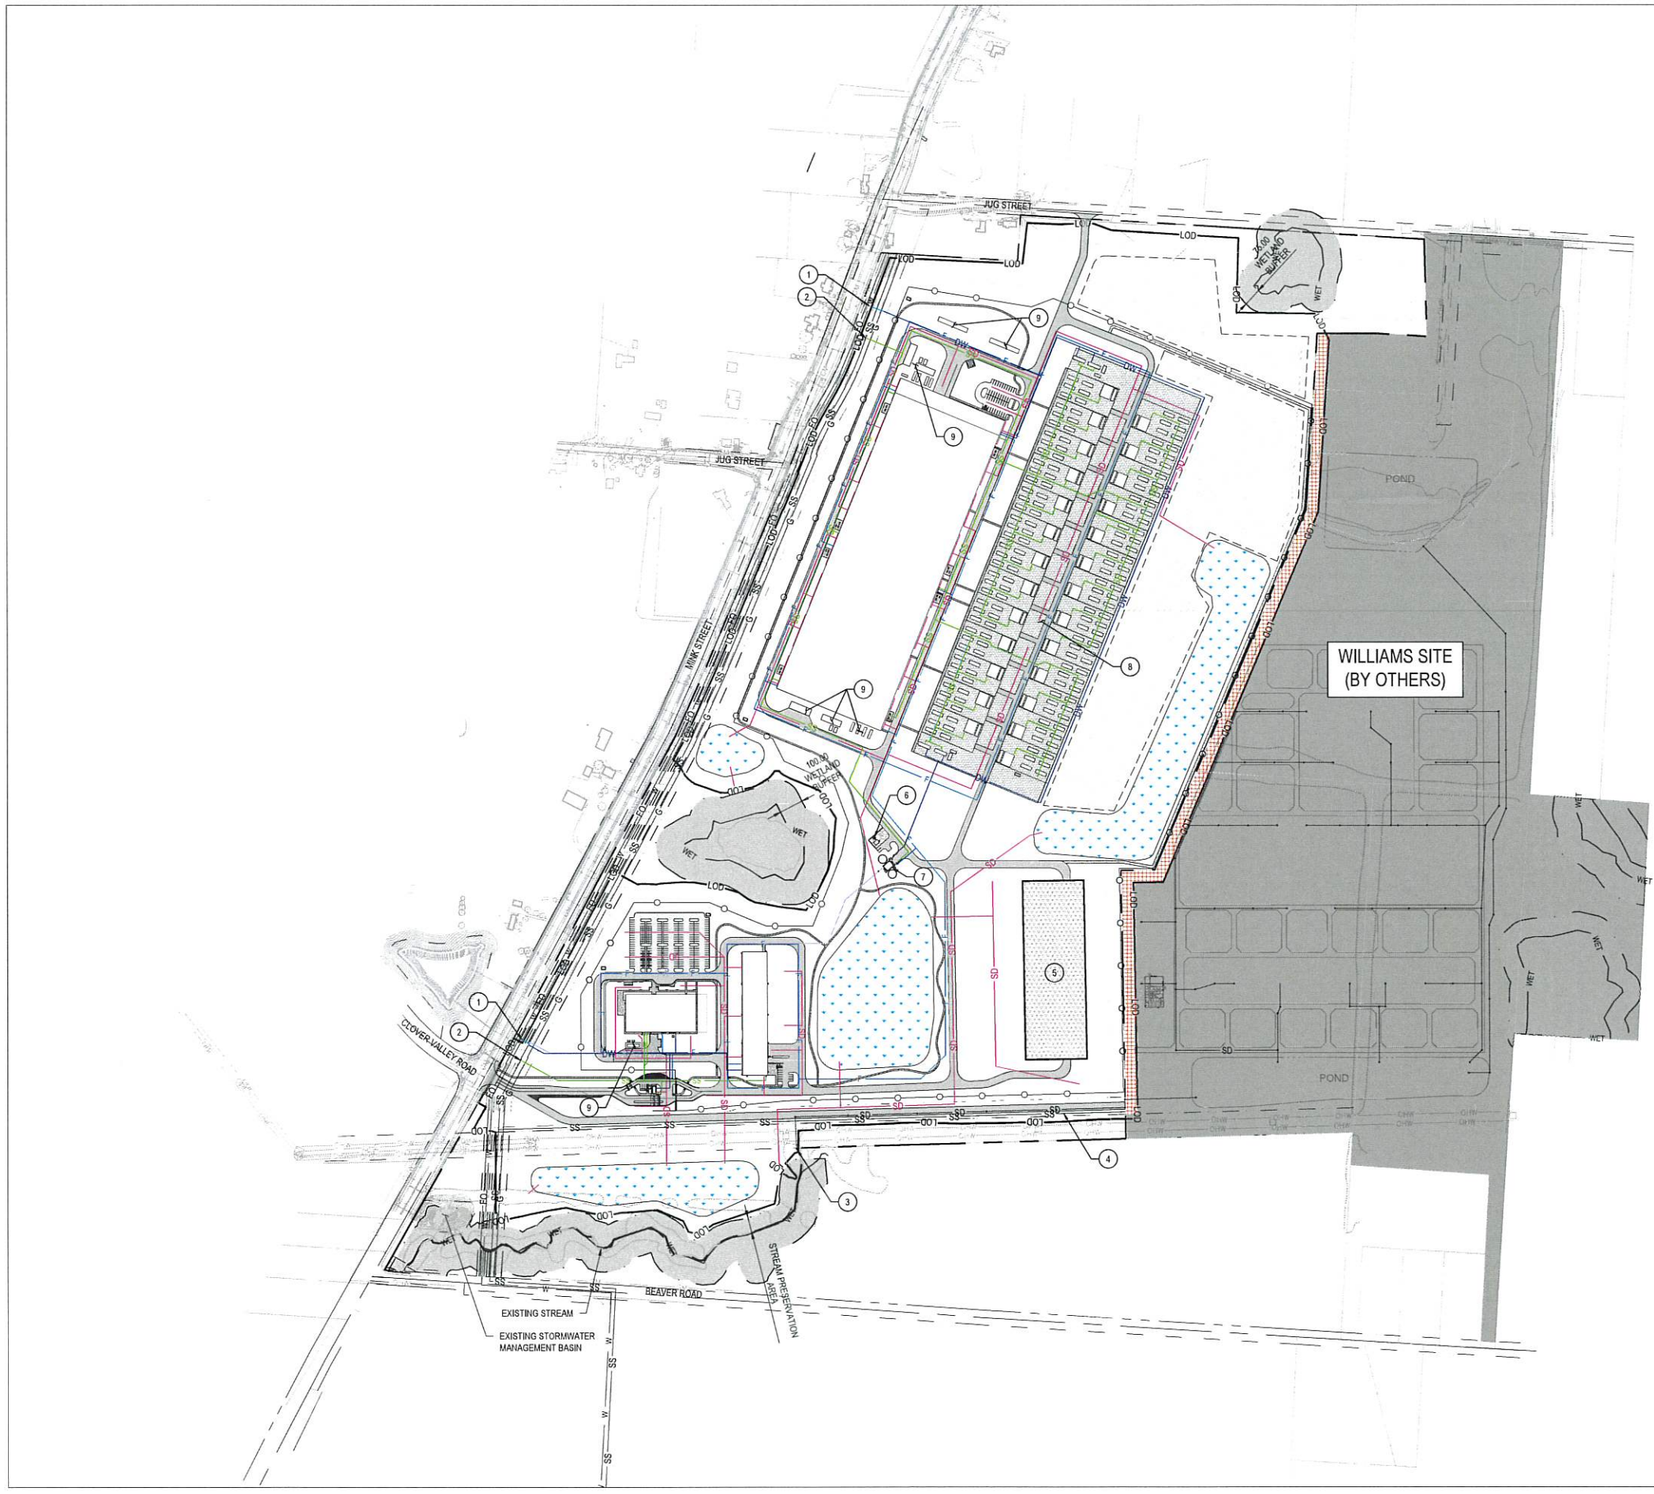

GENERAL NOTES

SHEET NOTES (X)


NOTE: NOT ALL SHEET NOTES BELOW MAY BE USED ON THIS SHEET

1. PUBLIC WATER SERVICE CONNECTION.
2. PUBLIC SANITARY SEWER SERVICE CONNECTION.
3. WILLIAMS POWER STORM DRAIN OUTFALL.
4. PUBLIC SANITARY SEWER EXTENSION FOR WILLIAMS POWER SITE.
5. POWER UTILITY YARD.
6. RADIO FREQUENCY TOWER.
7. FIRE WATER TANK AND PUMP HOUSE BUILDING.
8. MECHANICAL YARD
9. ELECTRICAL EQUIPMENT

SHEET LEGEND

- FIRE WATER DISTRIBUTION PIPE
- FIRE WATER SUPPLY PIPE
- DOMESTIC WATER PIPE
- SANITARY SEWER PIPE
- PRESSURE SEWER PIPE
- STORM DRAIN PIPE
- STORM DRAIN UNDERDRAIN
- STORM DRAIN TRENCH DRAIN
- OVERHEAD ELECTRIC (BY OTHERS)
- WET DETENTION BASIN

KEY PLAN

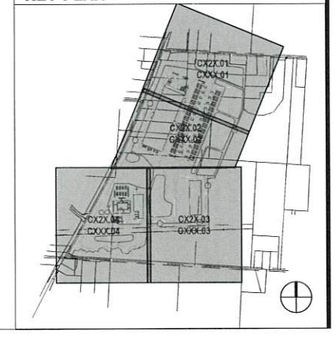

CIVIL ENGINEER

ARUP

811 Know what's below. Call before you dig. 1-800-362-2764

PROJECT ADDRESS
2532 MINK STREET, JOHNSTOWN
LICKING COUNTY, OHIO

No.	Description	Date

SHEET REVISIONS

PRELIMINARY PLAN	10/23/2026

PROJECT ISSUANCES

STATE OF OHIO
VINCENT LEE
E-87911
REGISTERED PROFESSIONAL ENGINEER
10/23/2026

NOT FOR CONSTRUCTION

PROJECT:

MINK

DWG. TITLE

PRELIMINARY UTILITY OVERALL PLAN


PROJECT NO: 319157-00
DATE: October 23, 2026
SCALE: 0' 300'
SCALE: 1" = 300'

DWG. NO:
C150.01

SHEET 04 OF 10
SHEET SIZE: D (22"x34")

PLOTTED ON: 10/23/2026 5:53:30 PM

Last Saved By:BrianLong Last Date Saved:10/23/2026 9:46 AM Date & Time Plotted: 10/23/2026 5:53 PM
Paper Size Printed/Plotted: ANSI full bleed D (34.00 X 22.00 Inches) Plot Scale: 1.000000 Plot Style Table: OneMuphY-Pens.ctb
Drawing File Name & Drive Location: I:\st1 Files\01 MF Models\C - Civil\00 Sheets\02-PP\C150.01.dwg

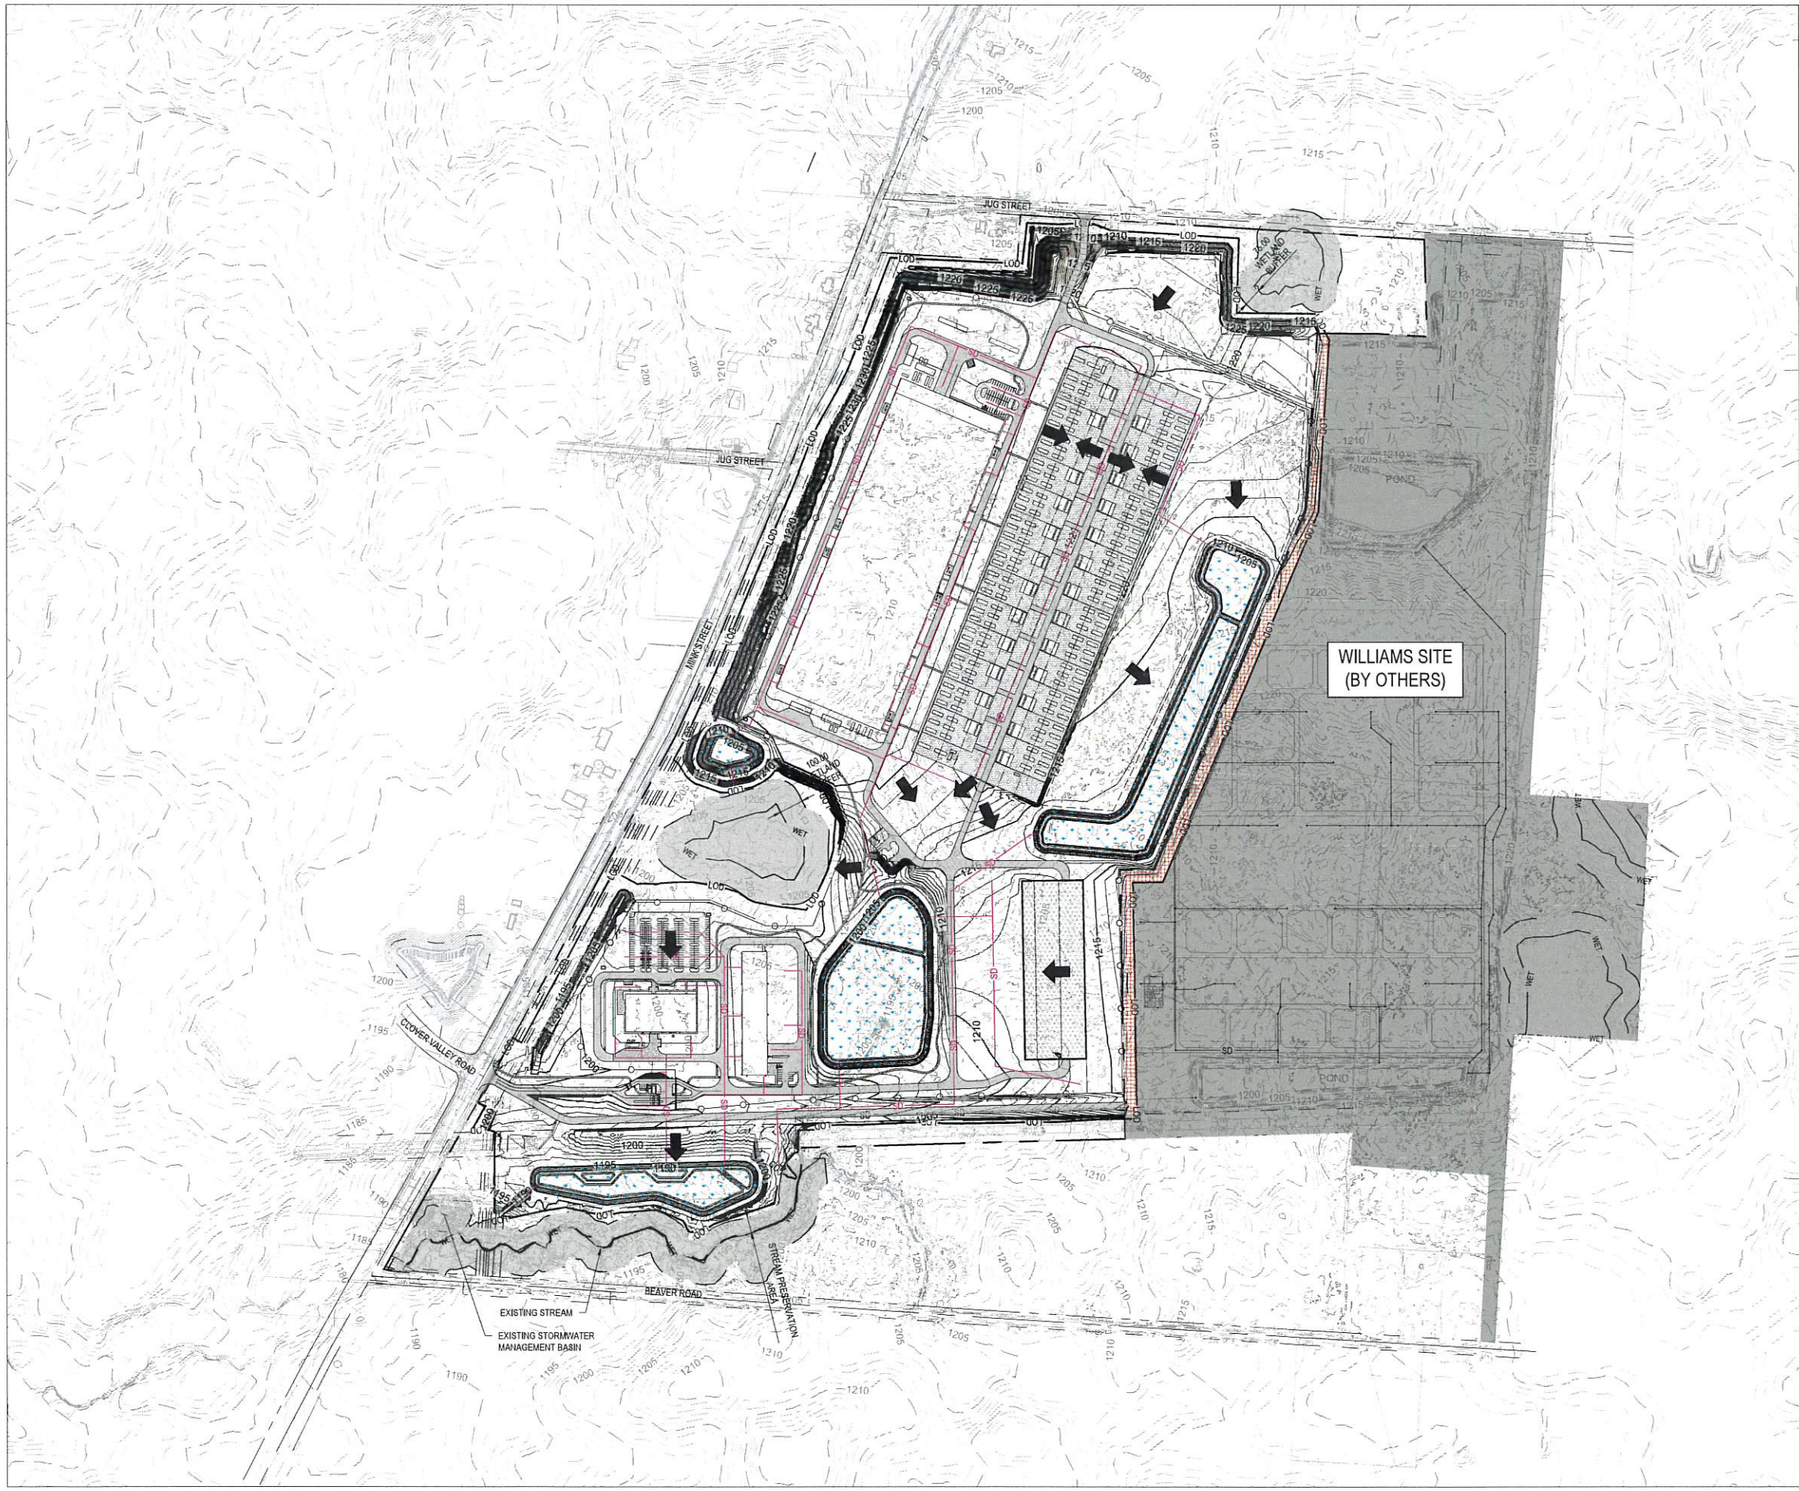

GENERAL NOTES


SHEET NOTES (X)

NOTE: NOT ALL SHEET NOTES BELOW MAY BE USED ON THIS SHEET

SHEET LEGEND

- LIMIT OF DISTURBANCE
- PROPERTY LINE
- EXISTING MAJOR CONTOUR
- EXISTING MINOR CONTOUR
- PROPOSED MAJOR CONTOUR
- PROPOSED MINOR CONTOUR
- PROPOSED RIDGE LINE
- MAJOR FLOOD ARROWS
- WET DETENTION BASIN
- EXISTING OVERLAND FLOW ROUTE

KEY PLAN

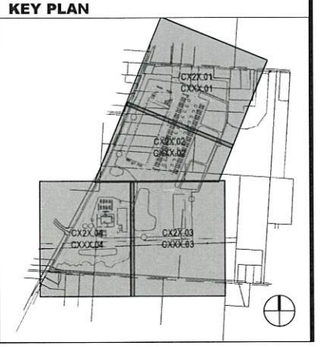

CIVIL ENGINEER

ARUP

811 Know what's below. Call before you dig. 1-800-362-2764

PROJECT ADDRESS
2532 MINK STREET, JOHNSTOWN
LICKING COUNTY, OHIO

No.	Description	Date

SHEET REVISIONS

PRELIMINARY PLAN	10/23/2026

PROJECT ISSUANCES

STATE OF OHIO
VINCENT LEE
E-87911
REGISTERED PROFESSIONAL ENGINEER
10/23/2026

NOT FOR CONSTRUCTION

PROJECT:

MINK

DWG. TITLE

PRELIMINARY GRADING OVERALL PLAN


PROJECT NO: 315157-00
DATE: October 23, 2026
SCALE: 0' 300'
SCALE: 1" = 300'

DWG. NO:
C200.01

SHEET 05 OF 10
SHEET SIZE: D (22"x34")

PLOTTED ON: 10/23/2026 5:09:43 PM

Last Saved By: Marlmate Last Date Saved: 10/23/2026 11:19 AM Date & Time Plotted: 10/23/2026 5:09 PM
Reference Files: C:\Users\Marlmate\Desktop\315157-00_2532 Mink Street_Johnstown_OH_Local.ctb Plot Table: OverlayNY-Pens.ctb
Drawing File Name & Drive Location: J:\ct1 Files\01 WIP Models\C - Civil\06 Sheets\02-PP\C200.01.dwg

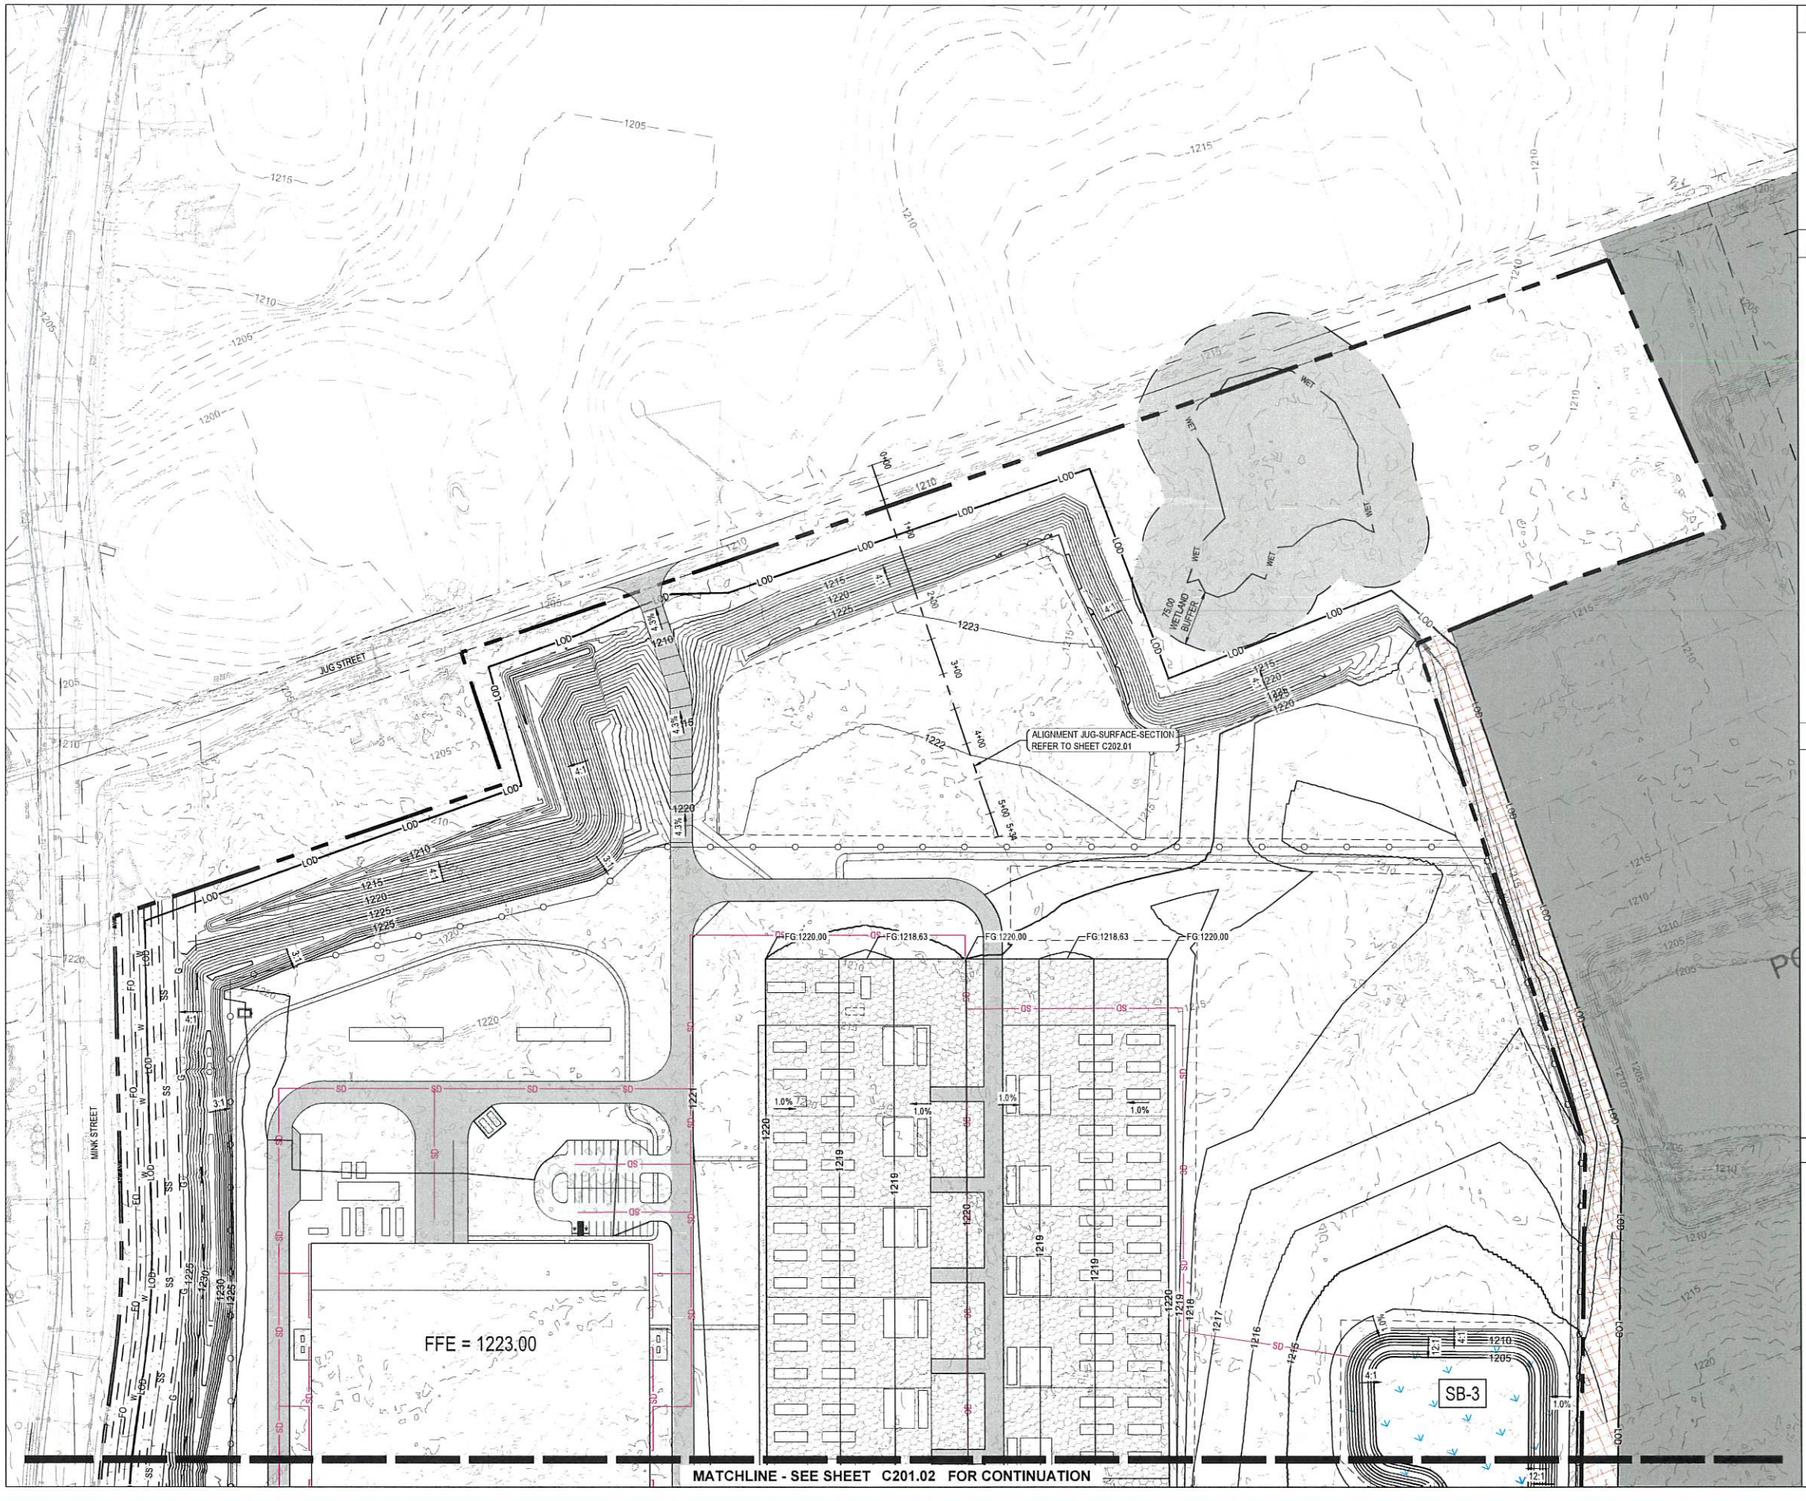

GENERAL NOTES


SHEET NOTES (X)

NOTE: NOT ALL SHEET NOTES BELOW MAY BE USED ON THIS SHEET

SHEET LEGEND

- LIMIT OF DISTURBANCE
- PROPERTY LINE
- EXISTING MAJOR CONTOUR
- EXISTING MINOR CONTOUR
- PROPOSED MAJOR CONTOUR
- PROPOSED MINOR CONTOUR
- PROPOSED RIDGE LINE
- MAJOR FLOOD ARROWS
- WET DETENTION BASIN
- EXISTING OVERLAND FLOW ROUTE

KEY PLAN

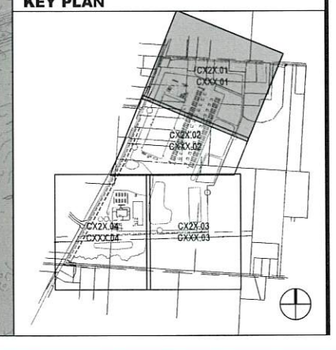

CIVIL ENGINEER

ARUP

811 Know what's below. Call before you dig. 1-800-362-2764

PROJECT ADDRESS
2532 MINK STREET, JOHNSTOWN
LICKING COUNTY, OHIO

No.	Description	Date

SHEET REVISIONS

PRELIMINARY PLAN	10/23/2026

PROJECT ISSUANCES

STATE OF OHIO VINCENT LEE E-79114 REGISTERED PROFESSIONAL ENGINEER 10/23/2026

NOT FOR CONSTRUCTION

PROJECT:

MINK

DWG. TITLE

PRELIMINARY GRADING ENLARGED PLAN


PROJECT NO: 319157-00
DATE: October 23, 2026
SCALE: 0' 100' 1" = 100'
SHEET SIZE: D (22"x34")

DWG. NO: **C201.01**

SHEET 06 OF 10

PLOTTED ON: 10/23/2026 5:19:53 PM

Last Saved By:Morfimatio Last Date Saved:10/23/2026 1:49 PM Date & Time Plotted:: 10/23/2026 5:19 PM
Layout Name: C201.01 Plot Scale: 1.0000 Plot Style Table: OvaAcuMY-Pens.ctb
Drawing File Name & Drive Location: ject Files\01 WIP Models\C - Civil\06 Sheets\02-PP\C201.01.dwg

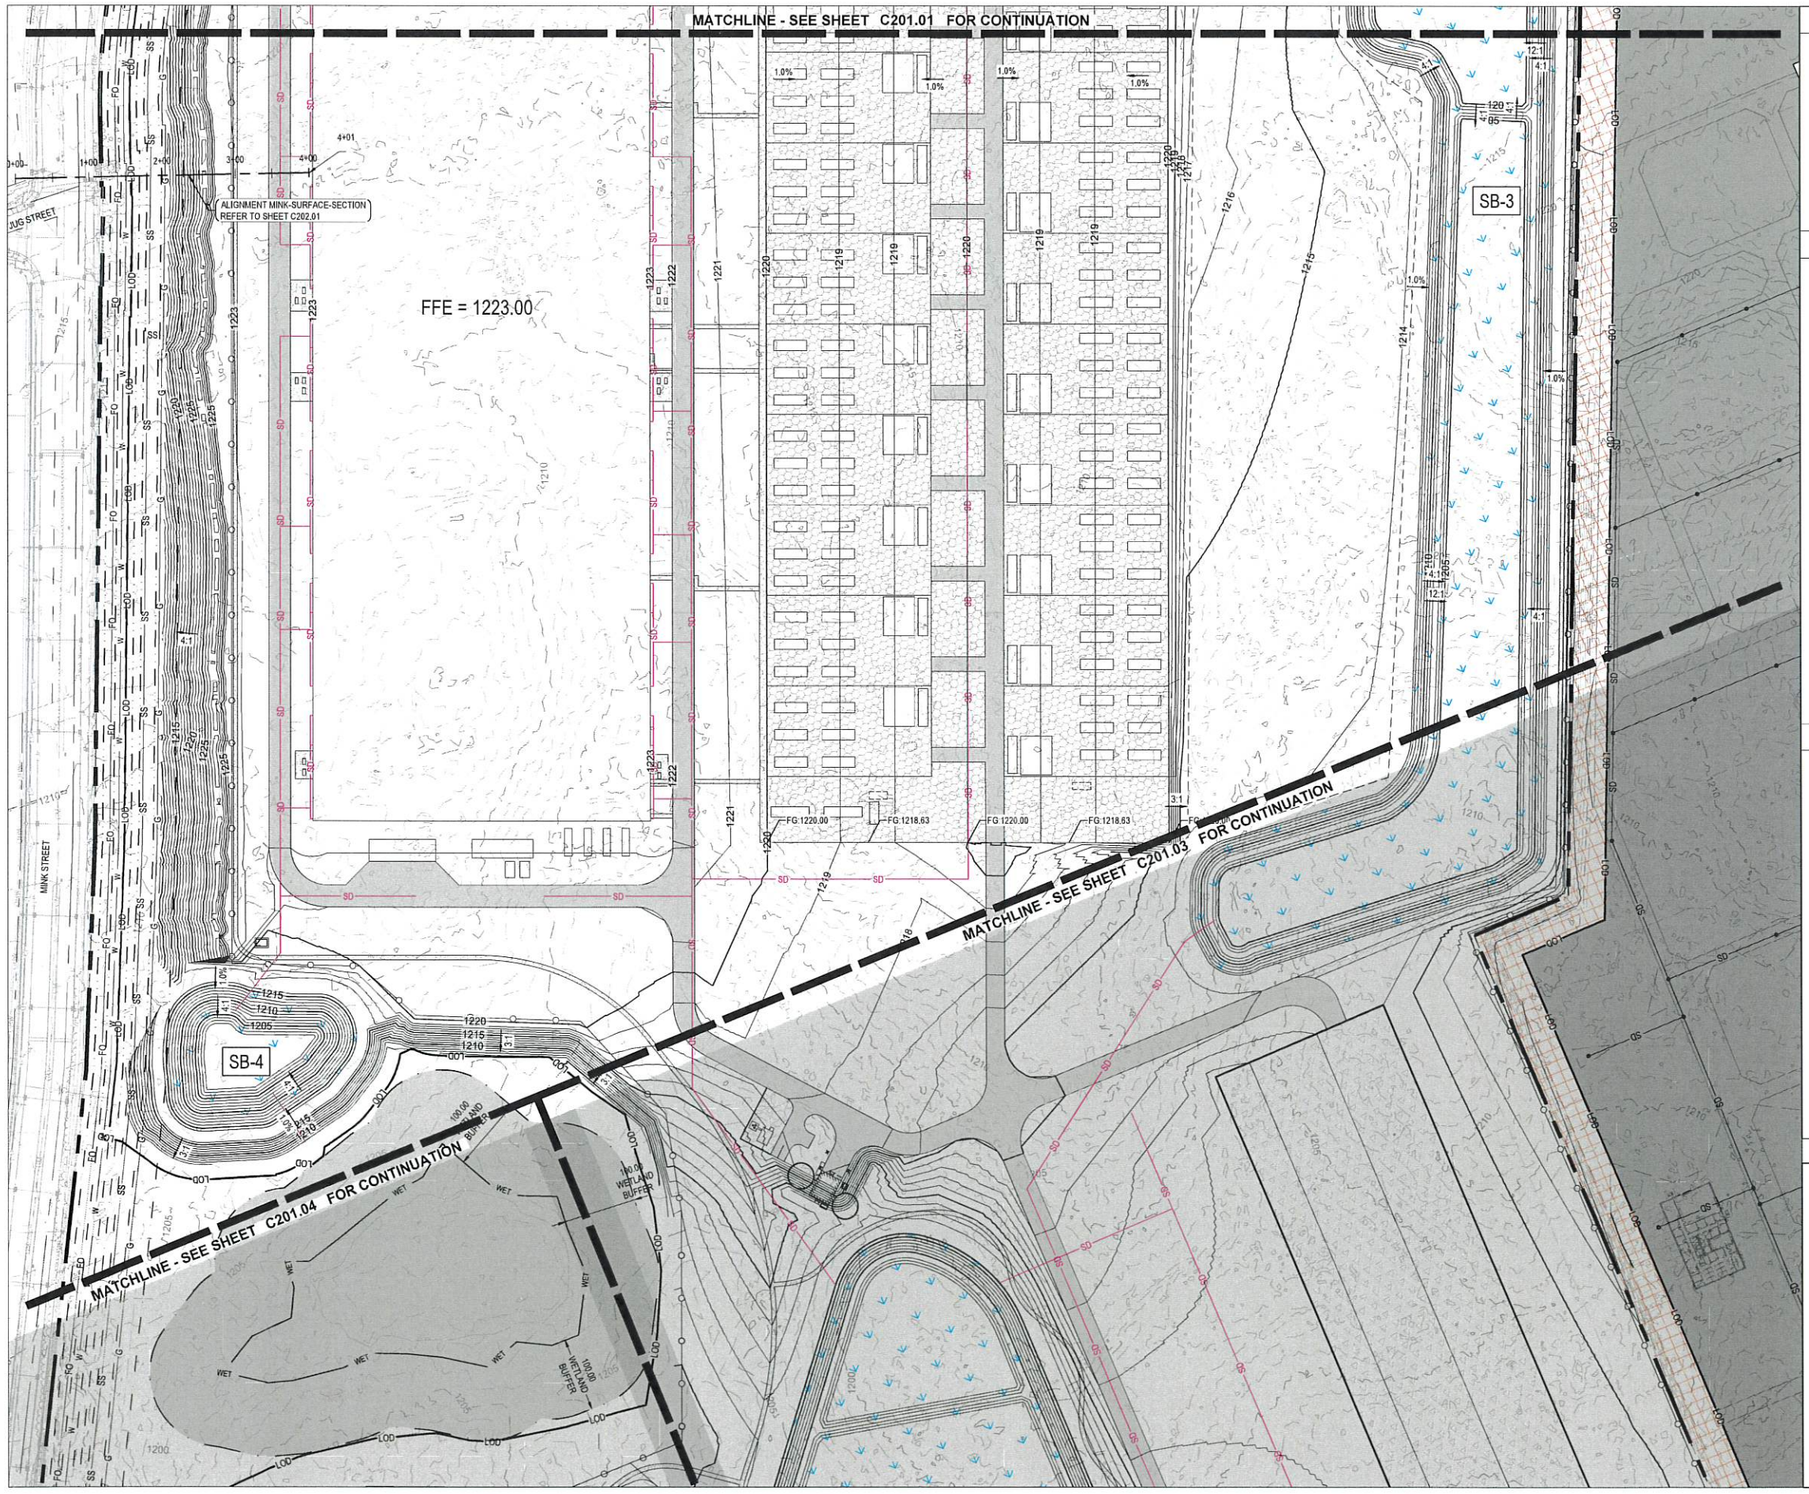

GENERAL NOTES


SHEET NOTES (X)

NOTE: NOT ALL SHEET NOTES BELOW MAY BE USED ON THIS SHEET

SHEET LEGEND

- LIMIT OF DISTURBANCE
- PROPERTY LINE
- EXISTING MAJOR CONTOUR
- EXISTING MINOR CONTOUR
- PROPOSED MAJOR CONTOUR
- PROPOSED MINOR CONTOUR
- PROPOSED RIDGE LINE
- MAJOR FLOOD ARROWS
- WET DETENTION BASIN
- EXISTING OVERLAND FLOW ROUTE

KEY PLAN

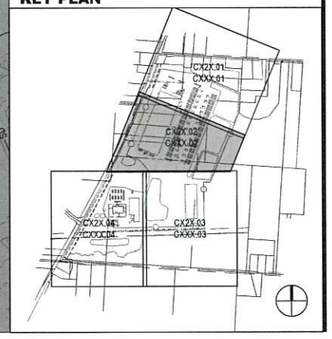

CIVIL ENGINEER

ARUP

811 Know what's below. Call before you dig. 1-800-362-2764

PROJECT ADDRESS
2532 MINK STREET, JOHNSTOWN
LICKING COUNTY, OHIO

No.	Description	Date

SHEET REVISIONS

PRELIMINARY PLAN	10/23/2026

PROJECT ISSUANCES

STATE OF OHIO
VINCENT LEE
E-87914
REGISTERED PROFESSIONAL ENGINEER
10/23/2026

NOT FOR CONSTRUCTION

PROJECT:

MINK

DWG. TITLE

PRELIMINARY GRADING ENLARGED PLAN


PROJECT NO: 315157-00
DATE: October 23, 2026
SCALE: 0' 100'
SCALE: 1" = 100'

DWG. NO:
C201.02

SHEET 07 OF 10
SHEET SIZE: D (22"x34")

PLOTTED ON: 10/23/2026 5:14:37 PM

Last Saved By: Jack.Walsh Last Date Saved: 10/23/2026 4:08 PM Date & Time Plotted: 10/23/2026 5:14 PM
Paper Size: Printed/Plotted: ANSI full bleed D (34.00 x 22.00 Inches) Plot Scale: 1.000000 Style Table: OwNupNY-Pens.ctb
Drawing File Name & Drive Location: /pw/ Files (US) WF Models/C - Civil/05 Sheets/02-PP\C201.02.dwg

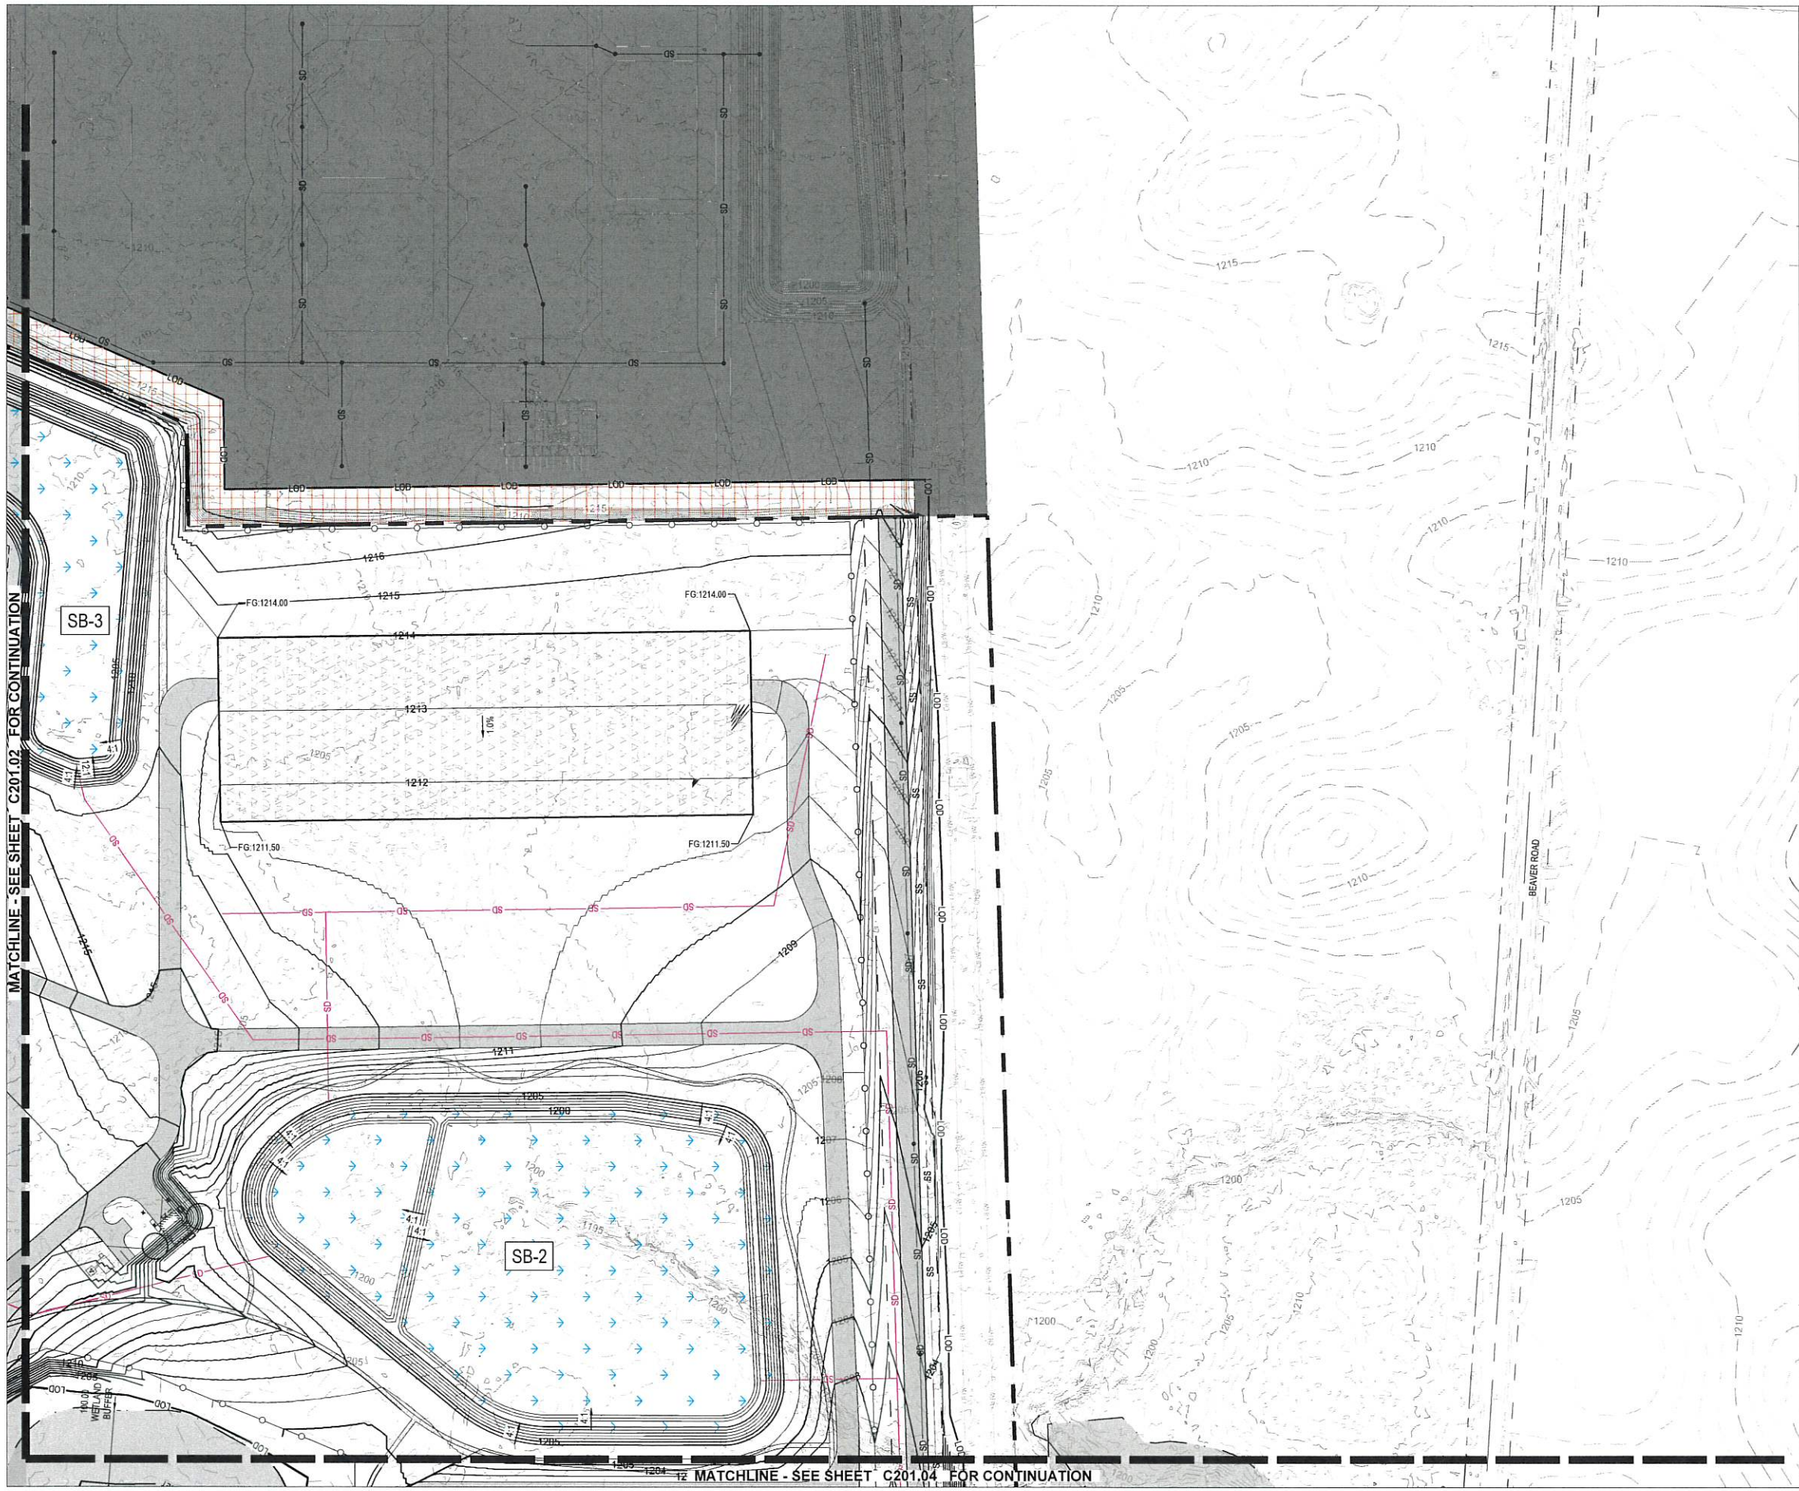

GENERAL NOTES


SHEET NOTES (X)

NOTE: NOT ALL SHEET NOTES BELOW MAY BE USED ON THIS SHEET

SHEET LEGEND

- LIMIT OF DISTURBANCE
- PROPERTY LINE
- EXISTING MAJOR CONTOUR
- EXISTING MINOR CONTOUR
- PROPOSED MAJOR CONTOUR
- PROPOSED MINOR CONTOUR
- PROPOSED RIDGE LINE
- MAJOR FLOOD ARROWS
- WET DETENTION BASIN
- EXISTING OVERLAND FLOW ROUTE

KEY PLAN

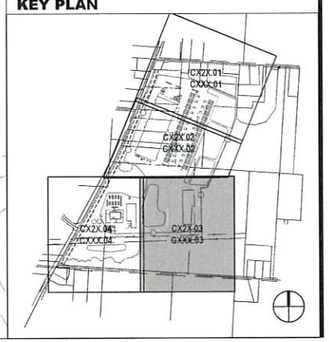

CIVIL ENGINEER

ARUP

811 Know what's below. Call before you dig. 1-800-362-2764

PROJECT ADDRESS
2532 MINK STREET, JOHNSTOWN
LICKING COUNTY, OHIO

No.	Description	Date

SHEET REVISIONS

PRELIMINARY PLAN	10/23/2026

PROJECT ISSUANCES

STATE OF OHIO VINCENT LEE E-37911 REGISTERED PROFESSIONAL ENGINEER 10/23/2026

NOT FOR CONSTRUCTION

PROJECT:

MINK

DWG. TITLE

PRELIMINARY GRADING ENLARGED PLAN

PROJECT NO: 315157-00
DATE: October 23, 2026
SCALE: 0' 100'
SCALE: 1" = 100'

DWG. NO: **C201.03**

SHEET 08 OF 10
SHEET SIZE: D (22"x34")

PLOTTED ON: 10/23/2026 5:55:37 PM

Last Saved By: Jack Watkin Last Date Saved: 10/23/2026 5:52 PM Date & Time Plotted: 10/23/2026 5:55 PM
File Name: C:\Users\jack.watkin\Desktop\315157-00_MINK_local_JWatkin.rvt Table: OverhangNY-Pens.ctb
Drawing File Name & Drive Location: ject Files\01 WIP Models\C - Civil\06 Sheets\02-PPP\C201.03.dwg

MATCHLINE - SEE SHEET C201.03 FOR CONTINUATION

MATCHLINE - SEE SHEET C201.02 FOR CONTINUATION

100.00 WETLAND BUFFER

FFE = 1203.00

FFE = 1203.00

FFE = 1201.00

SB-1

STREAM PRESERVATION AREA

EXISTING STREAM

BEAVER ROAD

MINK STREET

CLOVER VALLEY ROAD

EXISTING ROADWAY STORMWATER MANAGEMENT BASIN

GENERAL NOTES

SHEET NOTES (X)

NOTE: NOT ALL SHEET NOTES BELOW MAY BE USED ON THIS SHEET

SHEET LEGEND

- LIMIT OF DISTURBANCE
- PROPERTY LINE
- EXISTING MAJOR CONTOUR
- EXISTING MINOR CONTOUR
- PROPOSED MAJOR CONTOUR
- PROPOSED MINOR CONTOUR
- PROPOSED RIDGE LINE
- MAJOR FLOOD ARROWS
- WET DETENTION BASIN
- EXISTING OVERLAND FLOW ROUTE

KEY PLAN



CIVIL ENGINEER

ARUP

811 Know what's below. Call before you dig. 1-800-362-2764

PROJECT ADDRESS

2532 MINK STREET, JOHNSTOWN
LICKING COUNTY, OHIO

No.	Description	Date

SHEET REVISIONS

PRELIMINARY PLAN	10/23/2026

PROJECT ISSUANCES

STATE OF OHIO
VINCENT LEE
E-87914
REGISTERED PROFESSIONAL ENGINEER
10/23/2026

NOT FOR CONSTRUCTION

PROJECT:

MINK

DWG. TITLE

PRELIMINARY GRADING ENLARGED PLAN

PROJECT NO: 319157-00
DATE: October 23, 2026
SCALE: 0' 100'
SCALE: 1" = 100'


DWG. NO:
C201.04

SHEET 03 OF 10
SHEET SIZE: D (22"x34")


PLOTTED ON: 10/23/2026 5:47:13 PM

Last Saved By: Jack.Wash Last Date Saved: 10/23/2026 5:40 PM Date & Time Plotted: 10/23/2026 5:47 PM
Paper Size Printed/Plotted: ANSI full bleed D (22.00 inches) x (34.00 inches) Plot Scale: 0.5 ft = 1 Inch
Drawing File Name & Drive Location: p:\1 Projects\MP Models\C - Civil\06 Sheets\02-PPP\C201.04.dwg
Plot Table: OneNoteNY-Pens.ctb

PV MINK-SURFACE-SECTION

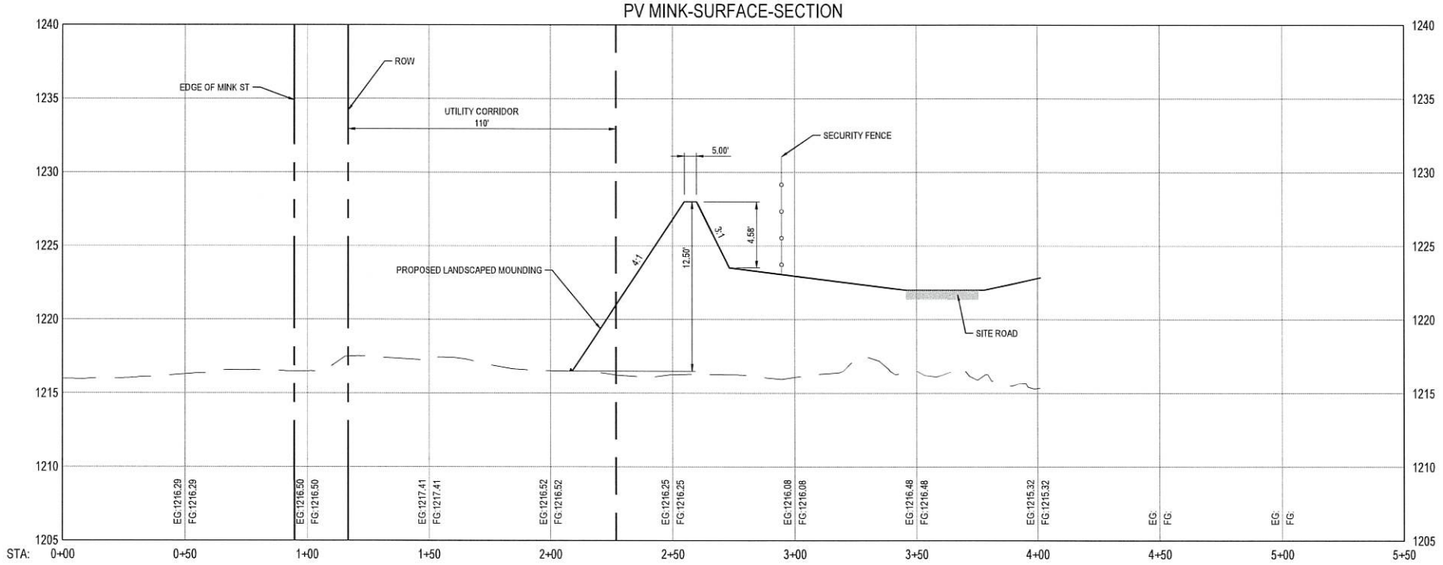

PV JUG-SURFACE-SECTION

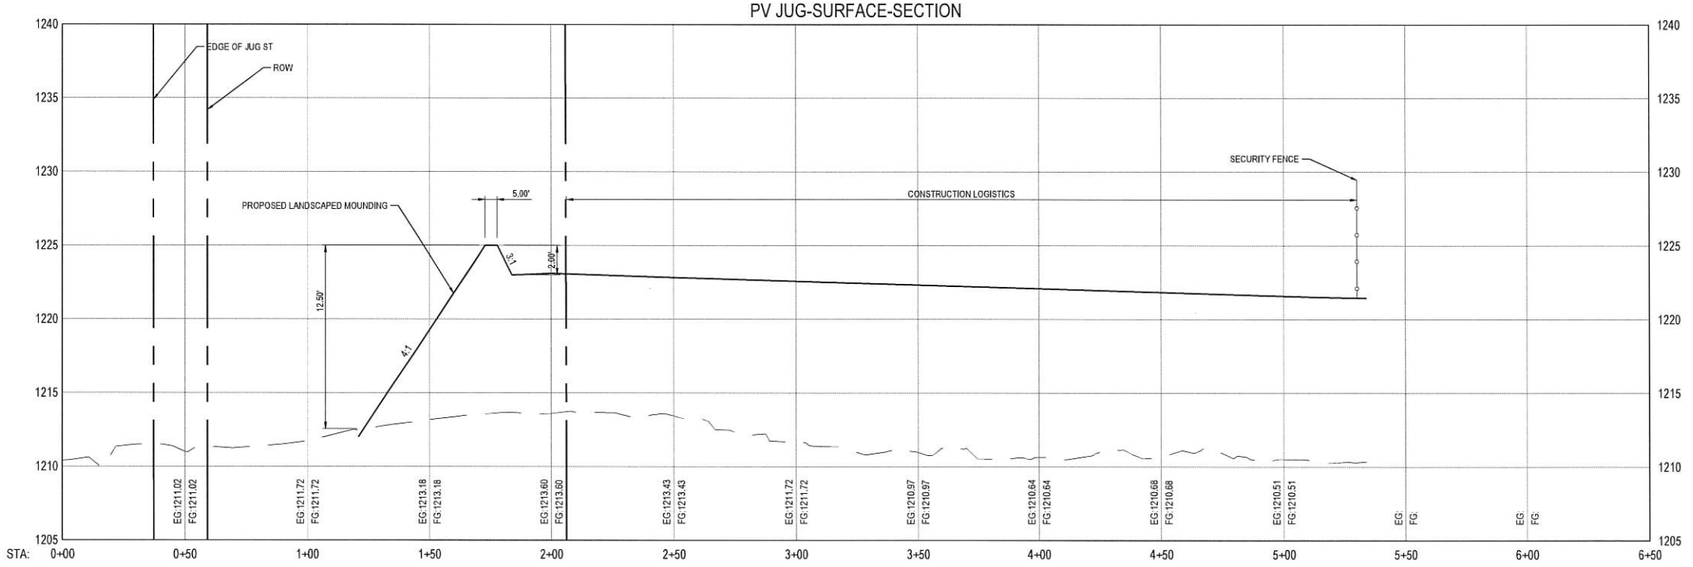

TYPICAL PROFILE VIEW SCALE
SCALE IN FEET
0' 30' 60'
5'
FINISHED GRADE
EXISTING GRADE

CIVIL ENGINEER
ARUP

811 Know what's below. Call before you dig. 1-800-362-2764

PROJECT ADDRESS
2532 MINK STREET, JOHNSTOWN
LICKING COUNTY, OHIO

No.	Description	Date

SHEET REVISIONS

PRELIMINARY PLAN	10/23/2026

PROJECT ISSUANCES

STATE OF OHIO VINCENT LEE E-79794 REGISTERED PROFESSIONAL ENGINEER 10/23/2026

NOT FOR CONSTRUCTION

PROJECT:

MINK

DWG. TITLE
PRELIMINARY GRADING SECTIONS

PROJECT NO: 319157-00
DATE: October 23, 2026
SCALE:
SCALE: AS SHOWN

DWG. NO:
C202.01

SHEET 10 OF 10
SHEET SIZE: D (22"x34")

PLOTTED ON: 10/23/2026 5:20:15 PM

Last Saved By: Jack.Walsh Last Date Saved: 10/23/2026 1:53 PM Date & Time Plotted: 10/23/2026 5:20 PM
Discipline: Civil Plotted By: Jack.Walsh Xrefs Attached: ...\00 Shared Files\Civil\Xrefs\C-Site Xrefs\C-Site.dwg Table: OverAcqMY-Plans.ctb
Drawing File Name & Drive Location: ject Files\01 WIP Models\C - Civil\05 Sheets\02--PP\C202.01.dwg